Garden Scheme No. 1

Niobrara Co. Library

Lusk, Wyoming

PROJECT NO.: R03-176
FILE NAME: LL-1.dwg
DATE: January 2003

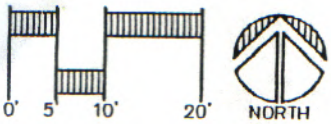

DESIGN WORKS INC
576 Saint Joseph St
Rapid City, SD 57701
Tel: 605-394-0394

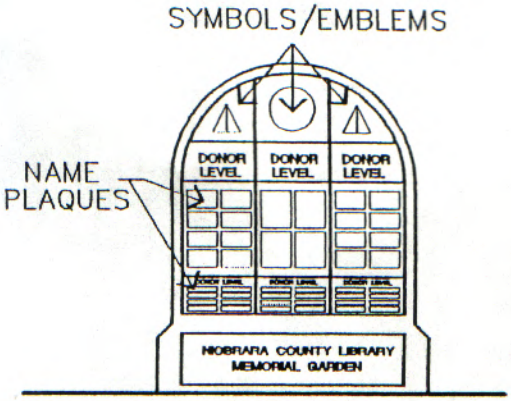

DONOR SIGN ELEVATION VIEW
NO SCALE

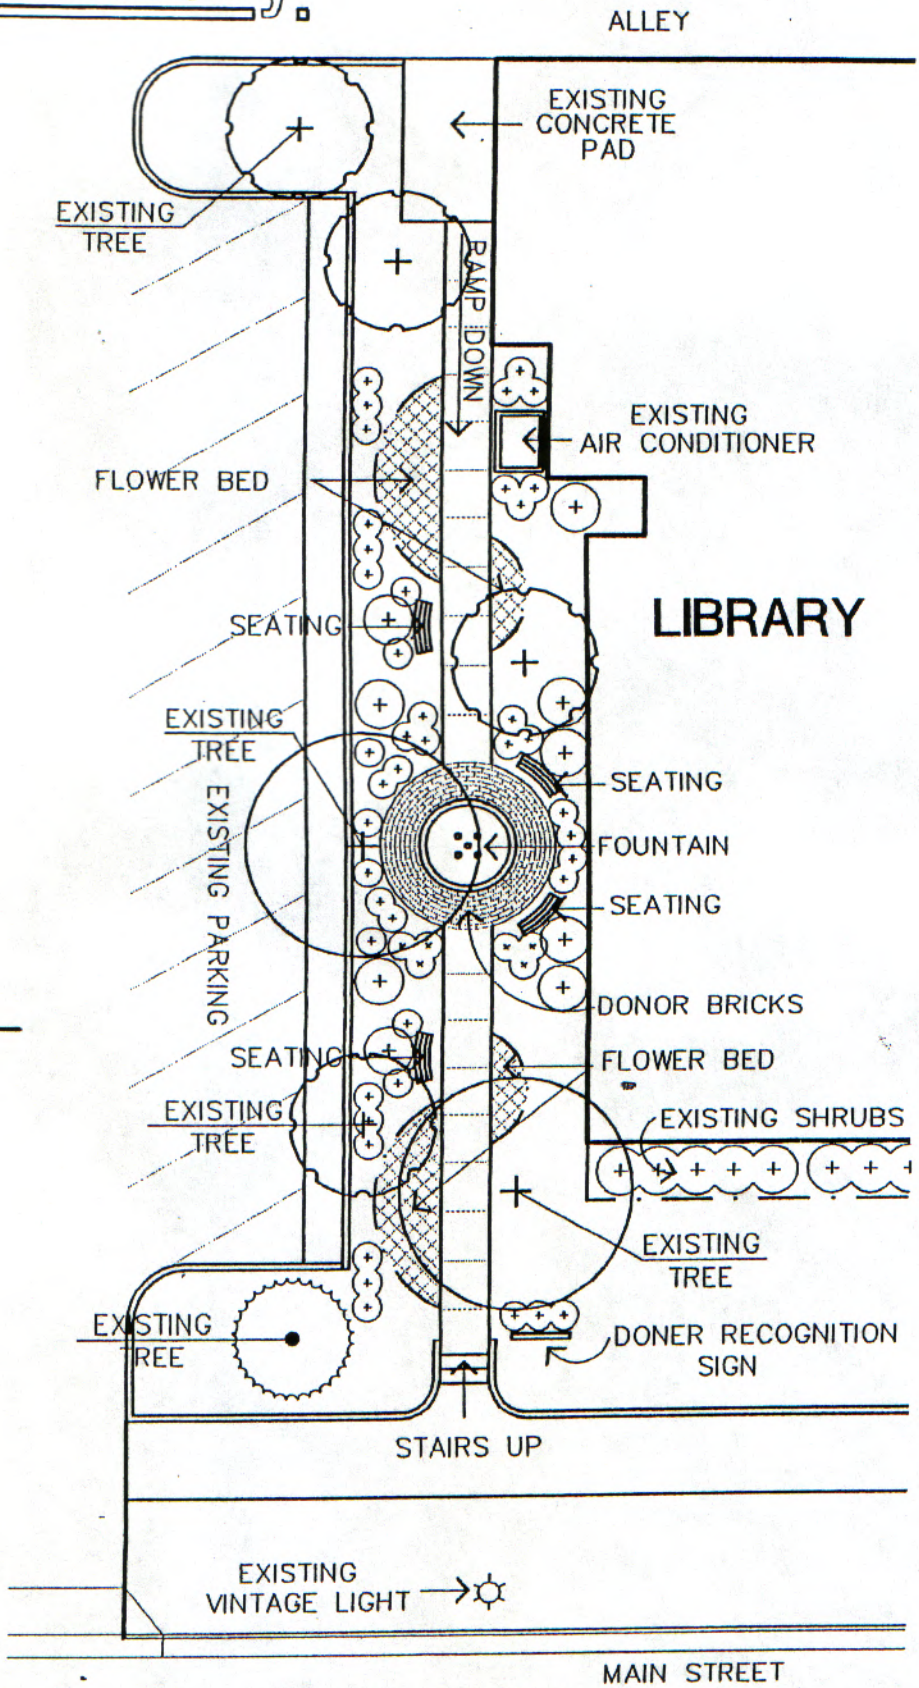

GARDEN PLAN VIEW
SCALE: 1" = 20'

Garden Scheme No. 2

Niobrara Co. Library

Lusk, Wyoming

PROJECT NO.: R03-176
FILE NAME: LL-1.dwg
DATE: January 2003

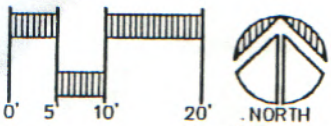

DESIGN WORKS INC.
576 Saint Joseph St
Rapid City, SD 57701
Tel: 605-394-0394

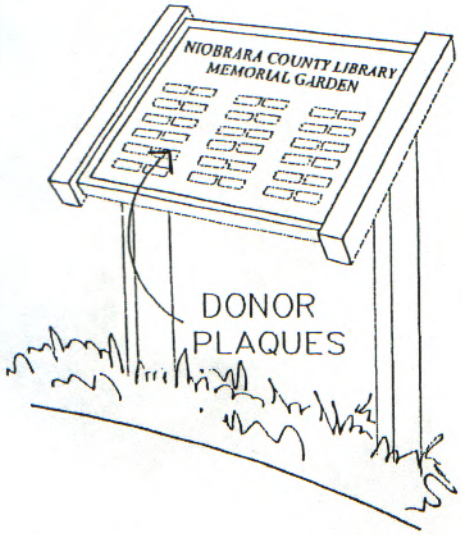

DONOR SIGN ELEVATION VIEW
NO SCALE

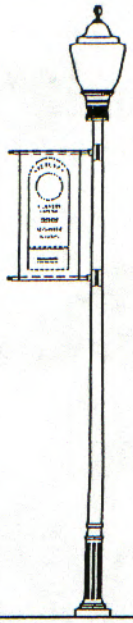

BANNER SIGN ELEVATION VIEW
NO SCALE

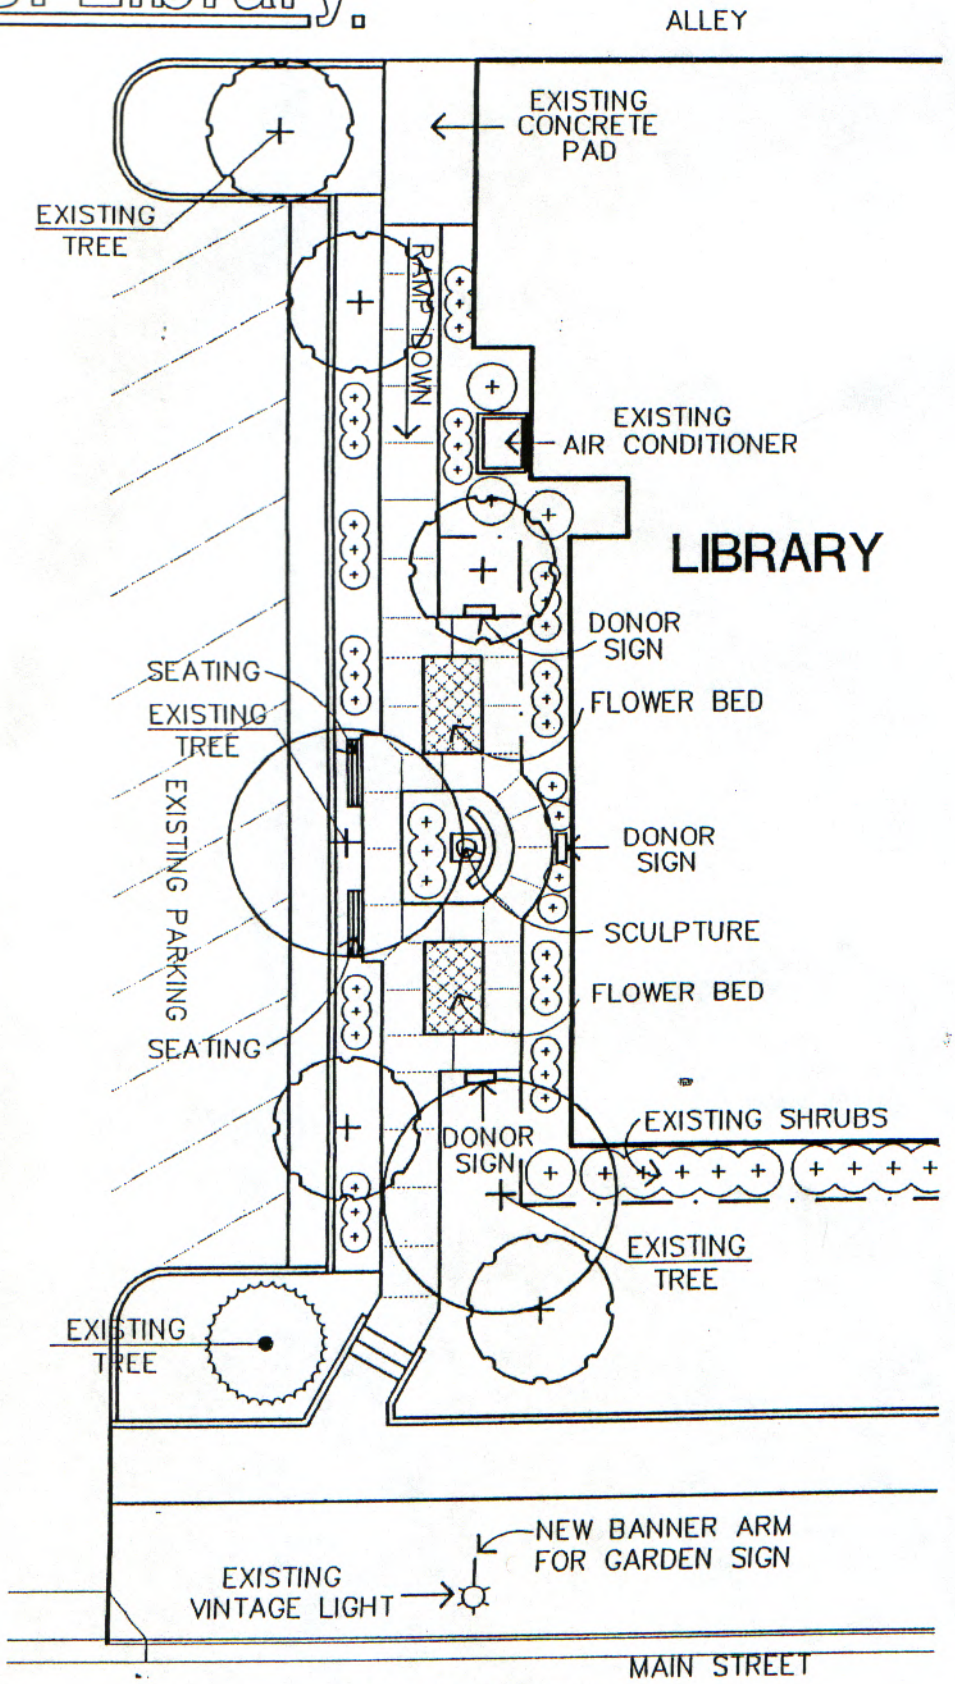

GARDEN PLAN VIEW
SCALE: 1" = 20'